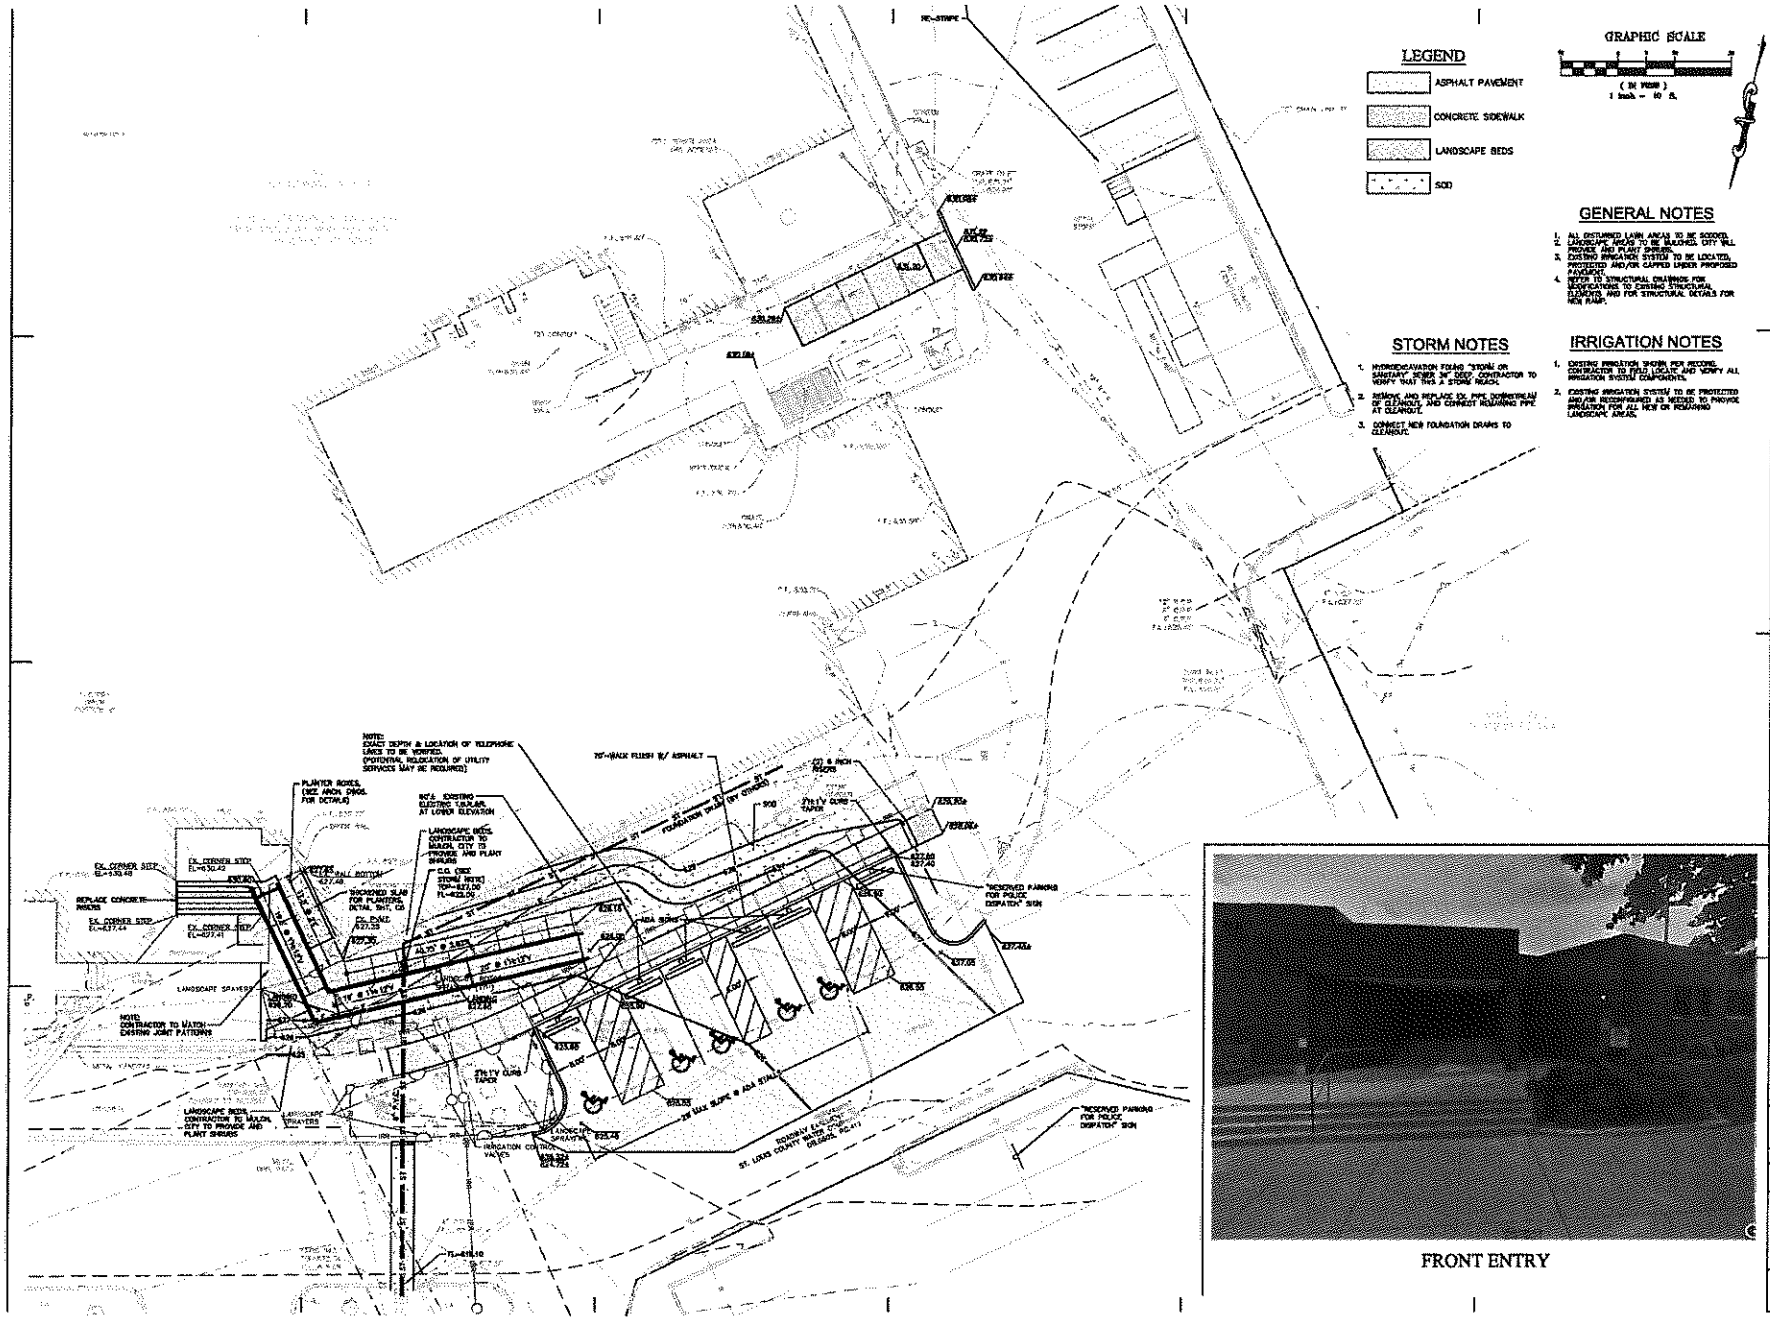

Bond Architects
223 SOUTH CENTRAL AVE.
SUITE 501
ST. LOUIS, MO 63105
TEL: 314.863.4994
FAX: 314.863.4996
www.bondarchitectsinc.com
Bond Architects, Inc.
Missouri State Certificate of Authority #
2003027409

Erie Portsmouth, LLC
MEP Engineer
3636 S. Geyer Road, Suite 300, St. Louis, MO 63127
314-726-5588

CEDC
Civil
10800 Sunset Office Drive, Suite 200, St. Louis, MO 63127
314-726-1402

Larsen
Structure
1800 Craigshire Road #300, St. Louis, MO 63146
314-731-4710

CRESTWOOD CITY HALL RENOVATION PHASE 2

1 Detjen Dr, Crestwood, MO 63126

Project No: 2033

Revisions

No	Description	Date
	75% CD	7/2020
	100% CD	7/20/20

NOT FOR CONSTRUCTION

PAUL A. BOYLE, P.E. E-28226
CIVIL ENGINEER
CEDC LICENSE NO: 2003004674

DATE: 06/30/2020

75% CONSTRUCTION DOCUMENTS

CEDC PROJECT #2033

Site Grading, Geometry and Utility Plan

C4

6/30/2020 2:13:27 PM